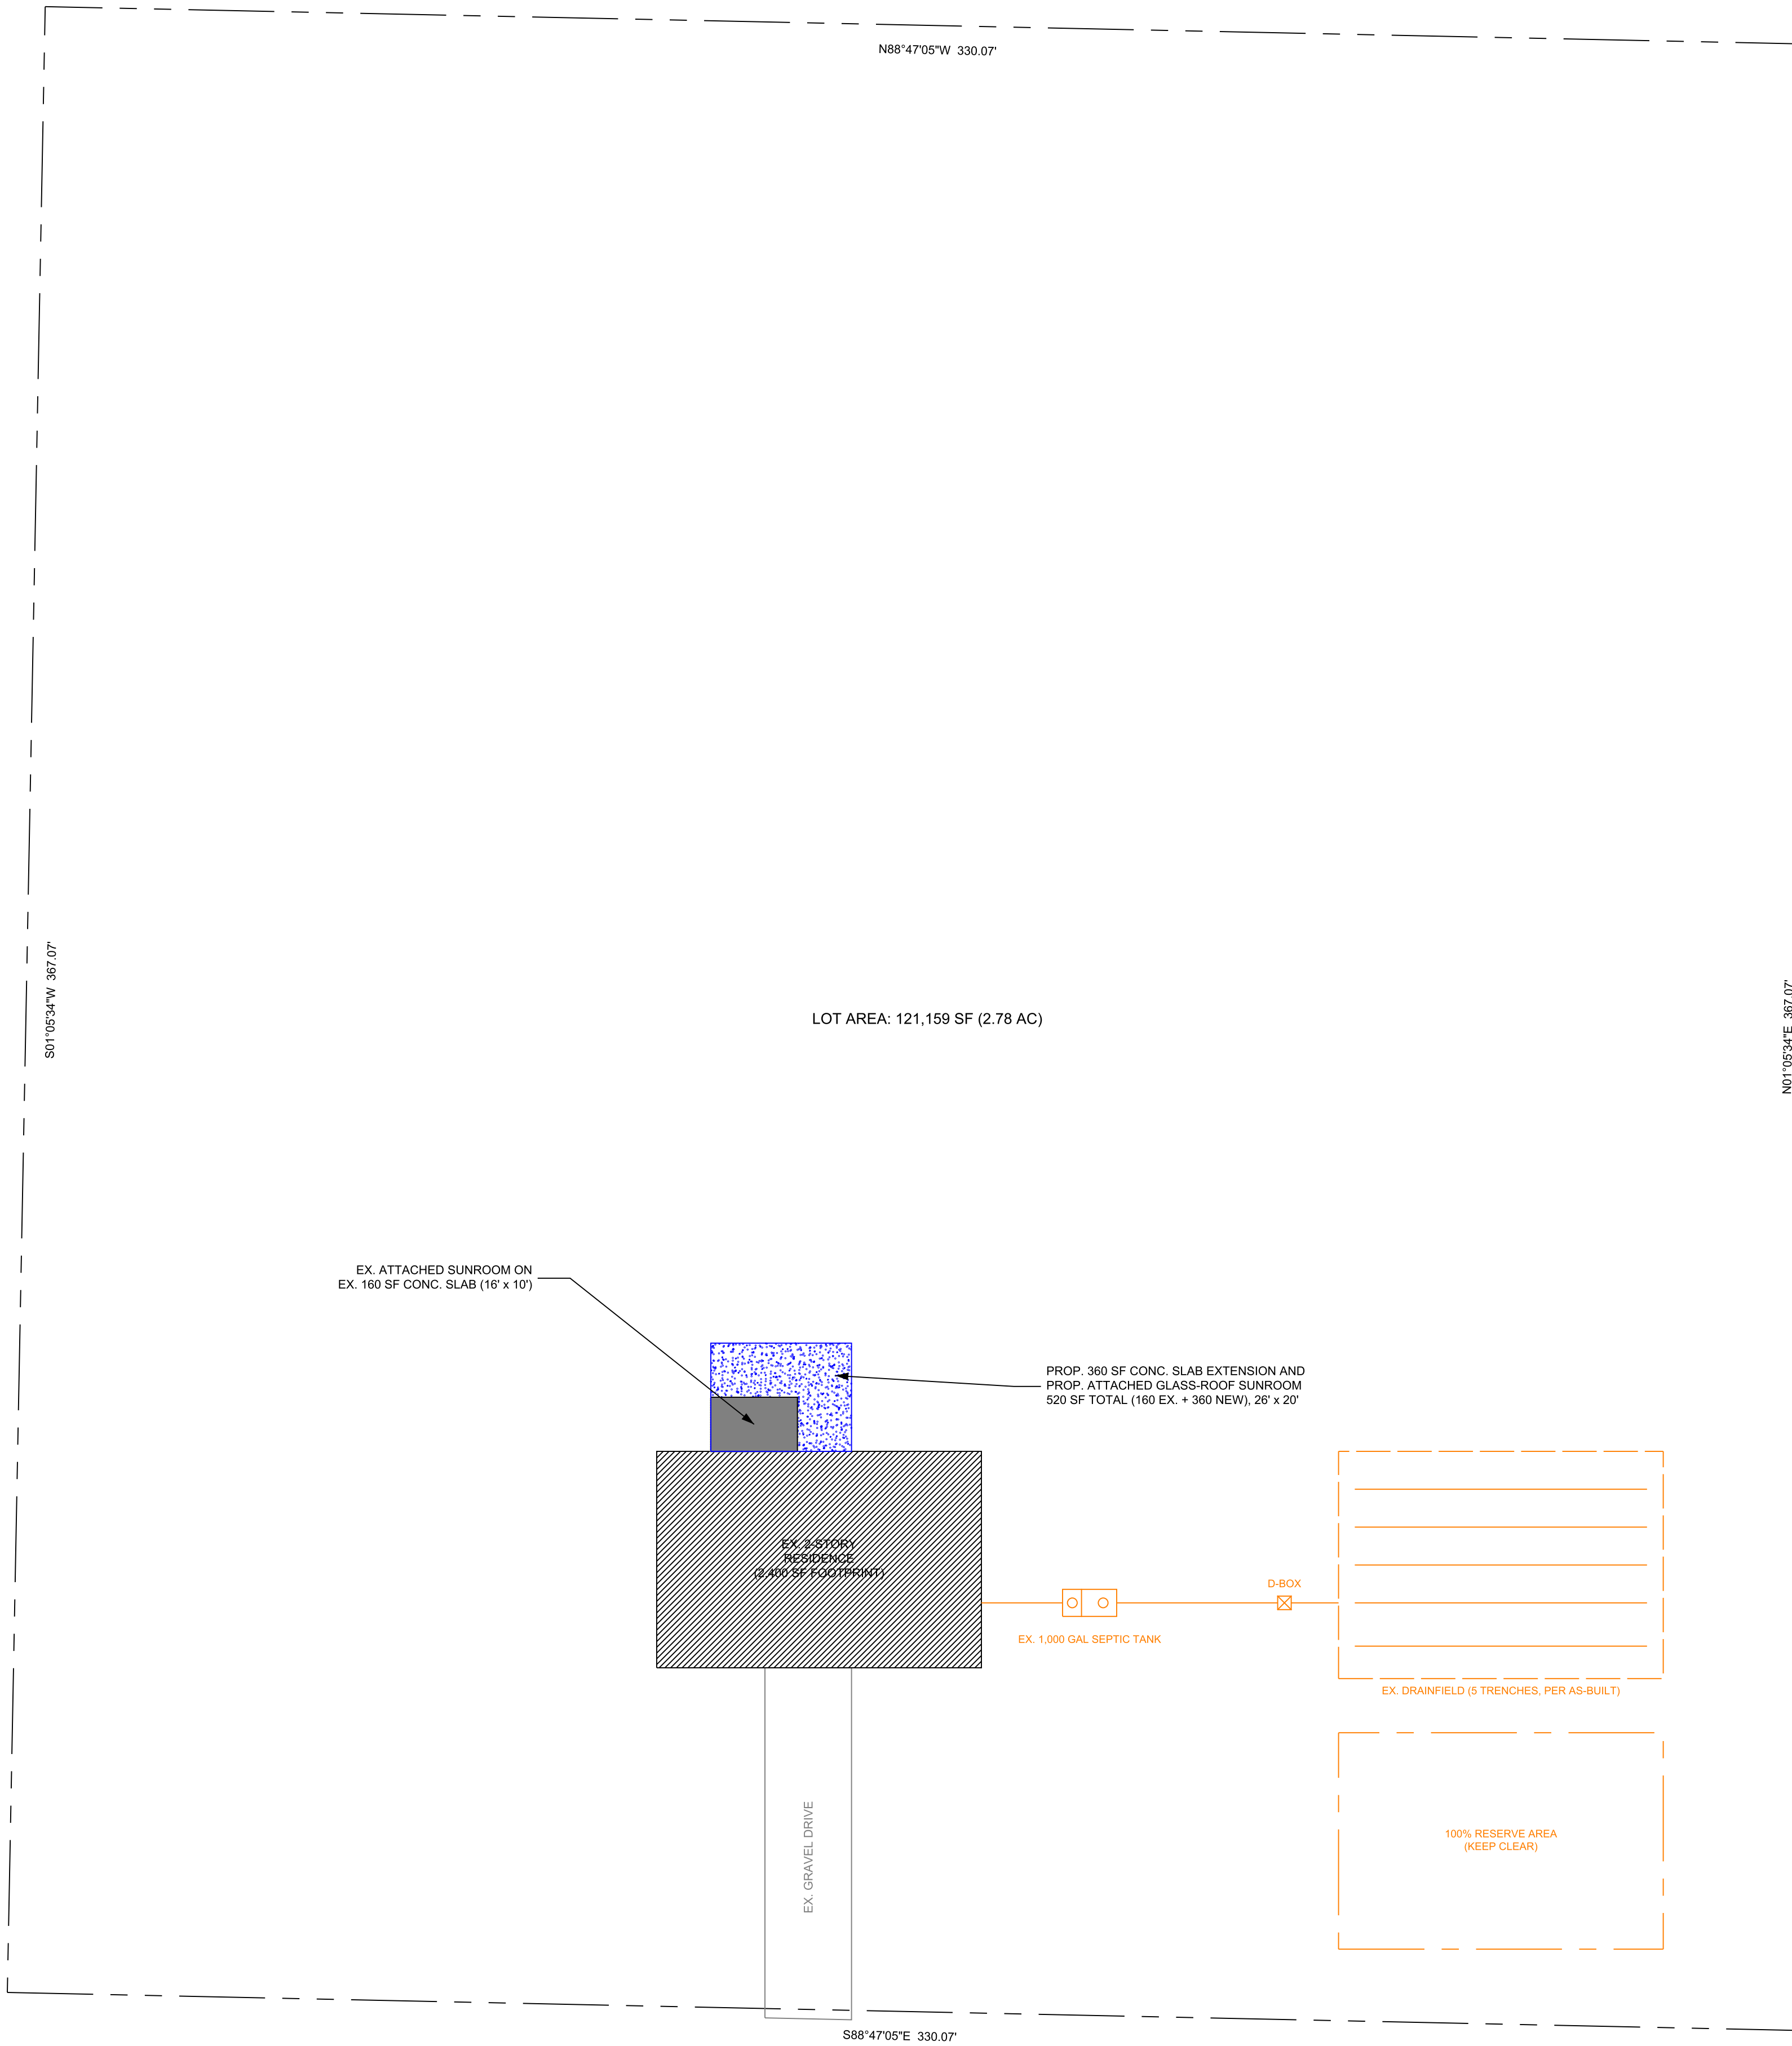


BASIS OF BEARINGS: RECORD NORTH

LEGEND

- PROPERTY LINE
- EXISTING STRUCTURE
- EXISTING CONCRETE SLAB (160 SF)
- PROPOSED CONCRETE SLAB EXTENSION (360 SF)
- PROPOSED GLASS-ROOF SUNROOM (520 SF TOTAL)
- SIDE SEWER / SEPTIC COMPONENT
- EXISTING DRAINFIELD
- SEPTIC RESERVE AREA

GENERAL NOTES
1. BASE INFORMATION FROM BOUNDARY AND SITE MAPPING BY OTHERS (SAMPLE). COORDINATES ARE ASSUMED LOCAL.
2. SEPTIC COMPONENTS PER KING COUNTY PUBLIC HEALTH AS-BUILT (SAMPLE RECORD NO. 0000).
3. WATER: PUBLIC WATER SERVICE (SAMPLE).

SAMPLE DESIGN CO.
DEMONSTRATION SHEET
FICTIONAL DATA - NOT A REAL PROJECT

PROJECT
SUNROOM EXPANSION
SAMPLE RESIDENCE
[SAMPLE ADDRESS]
WOODINVILLE, WA 98077
UNINCORPORATED KING COUNTY
PARCEL: SAMPLE-0000-00
ZONING: RA-5 (SAMPLE)

SHEET TITLE
SITE PLAN

REVISIONS

0	2026-08-12	ISSUED FOR PERMIT (SITE PLAN)
---	------------	-------------------------------

DRAWN: SDC
CHECKED: —
SCALE: 1" = 20'
SHEET SIZE: 22" x 34"

SHEET

C1.00